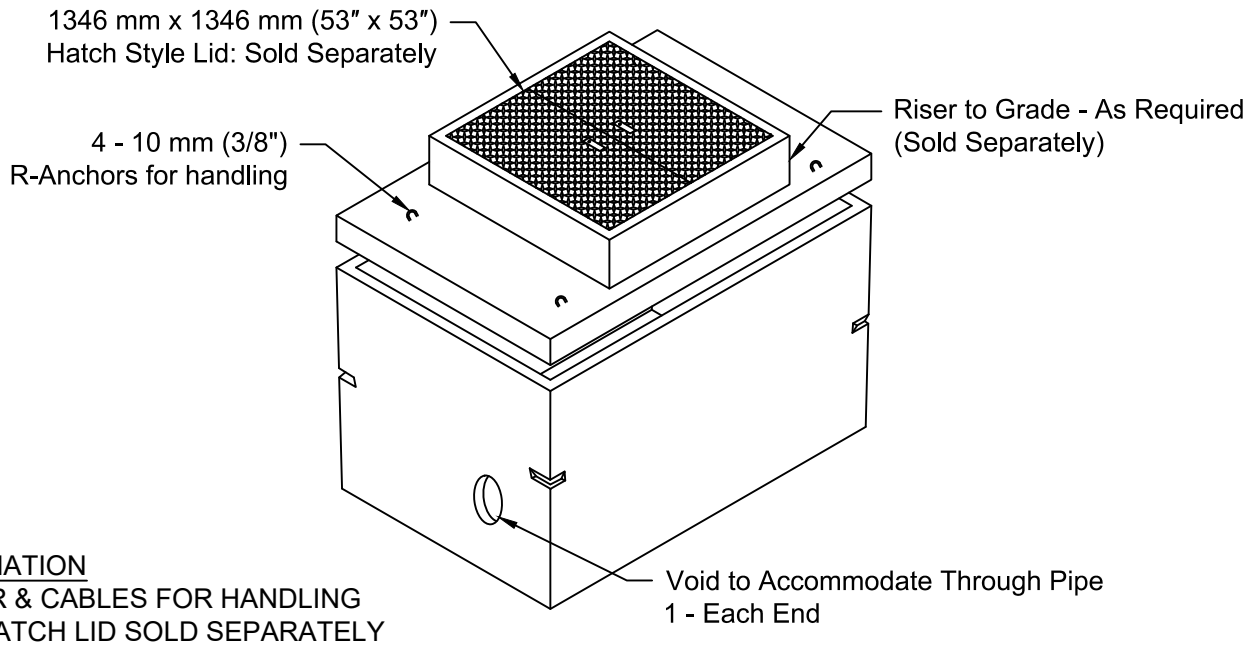


INSTALLATION INFORMATION

TANK - SPREADER BAR & CABLES FOR HANDLING
CONCRETE RISER & HATCH LID SOLD SEPARATELY
LID C/ 4 - 3/8" R-ANCHORS FOR HANDLING
GASKET: CONSEAL BUTYL SEALANT
WEIGHT: LBS / KG (LID)
WEIGHT: LBS / KG (TANK)

DESIGN SPECIFICATION

MANUFACTURED IN ACCORDANCE WITH: CSA A23.4, B-66
ASTM C1227

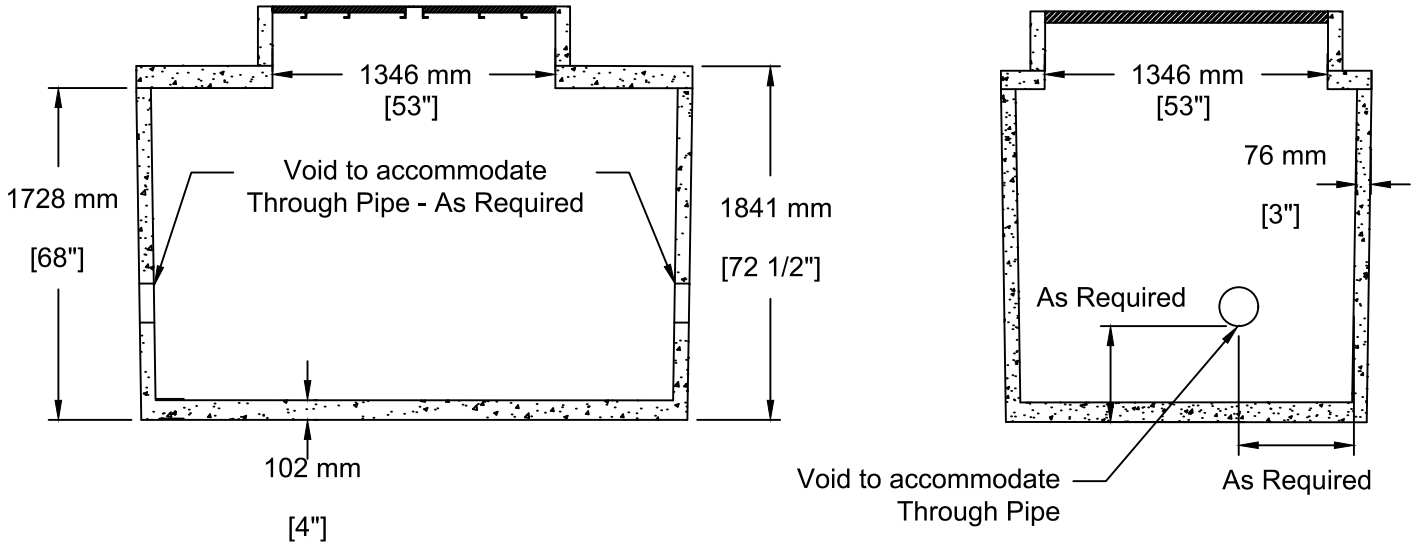


SOUTH OKANAGAN CONCRETE PRODUCTS LTD
Box 419, 11602 - 115 st Osoyoos, BC V0H 1V0
TEL: 250-495-7556
FAX: 250-495-3556
socp@socp.ca
www.socp.ca

# (1500) TS-1Ch Water Meter Chamber c/w 1346 mm x 1346 mm (53" x 53") Opening

Product #

0505