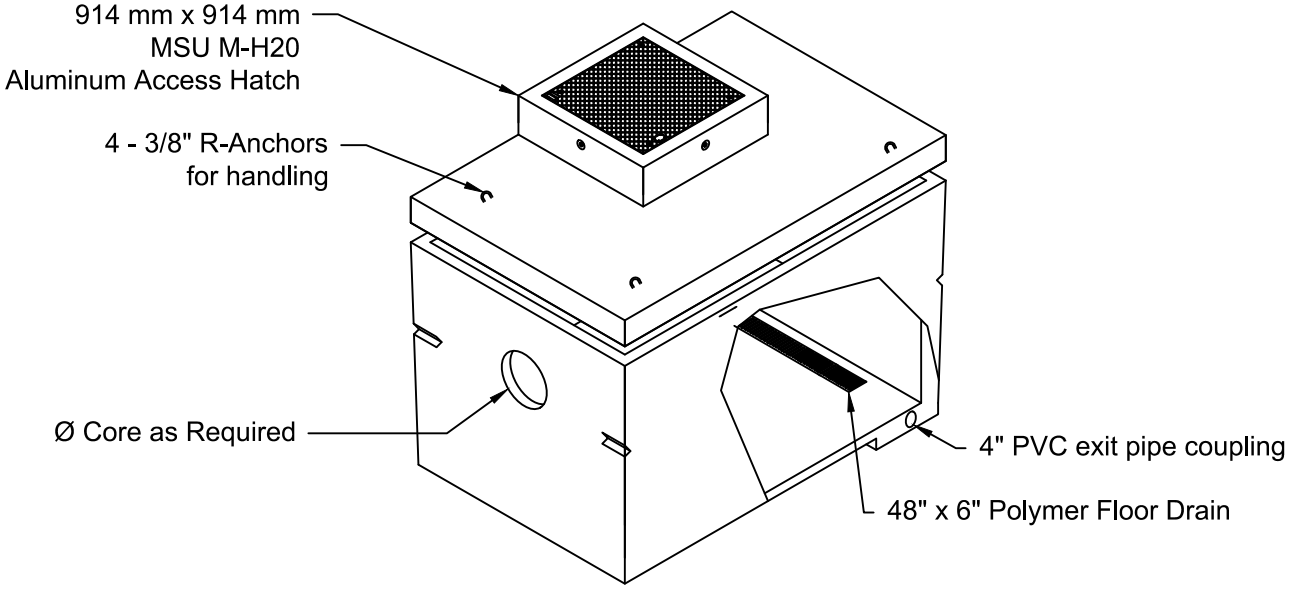

DESIGN SPECIFICATION
MANUFACTURED IN ACCORDANCE WITH: CSA A23.4, B-66
H20 - Loading
ASTM C1227

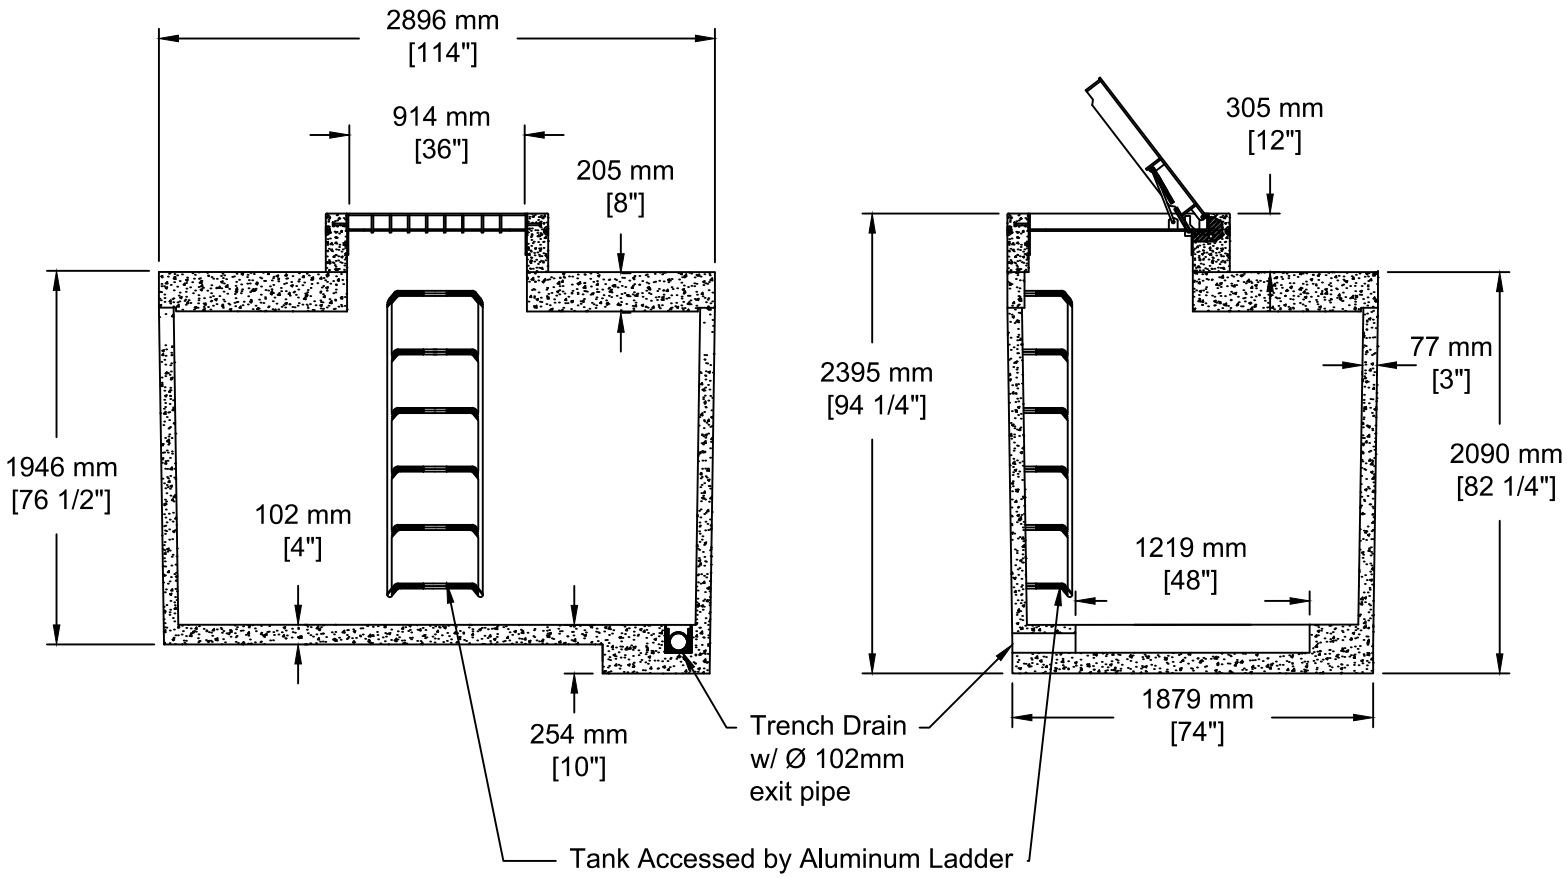

SOUTH OKANAGAN CONCRETE PRODUCTS LTD
TEL: 250-495-7556
socp@socp.ca
www.socp.ca
Box 419, 11602 - 115 st Osoyoos, BC V0H 1V0
FAX: 250-495-3556

1500 Water Meter Chamber c/w 914 mm x 914 mm Opening

Product #
0506