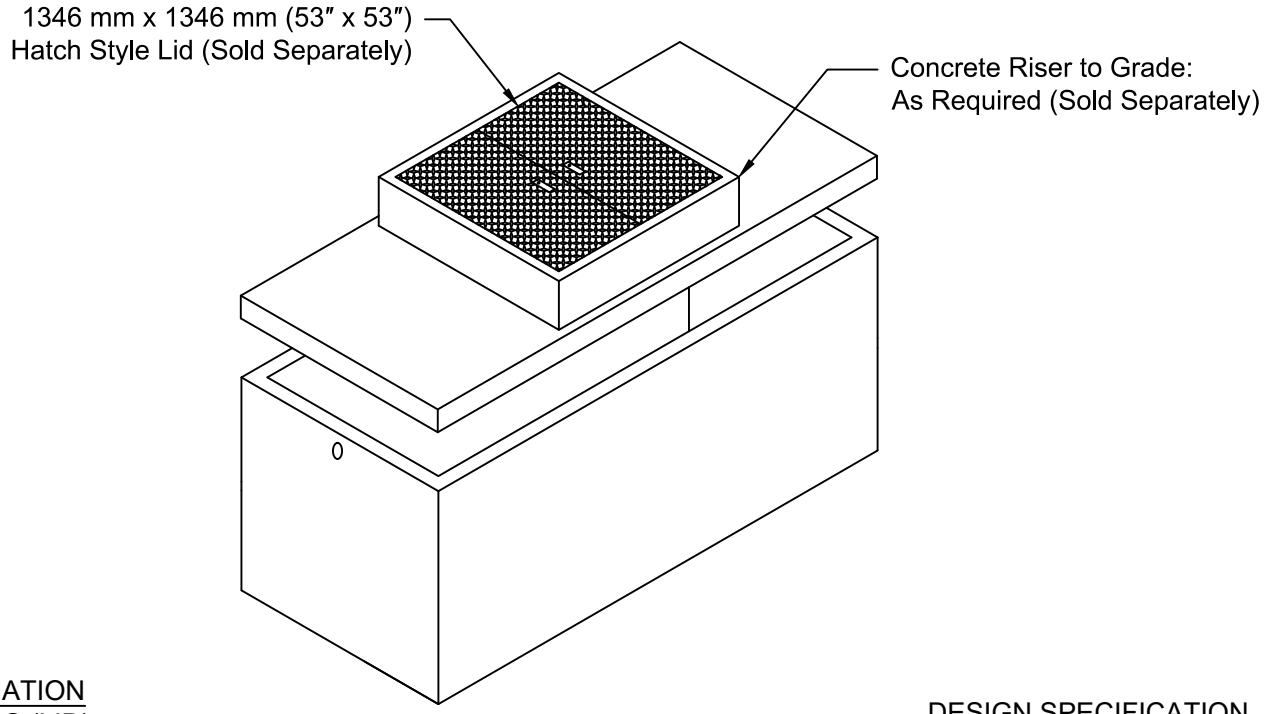

INSTALLATION INFORMATION
4 - 5T LIFTING ANCHORS (LID)
4 - 5T LIFTING ANCHORS (TANK)
GASKET: CONSEAL BUTYL SEALANT

DESIGN SPECIFICATION
MANUFACTURED IN ACCORDANCE WITH: CSA A23.4, B-66
ASTM C1227

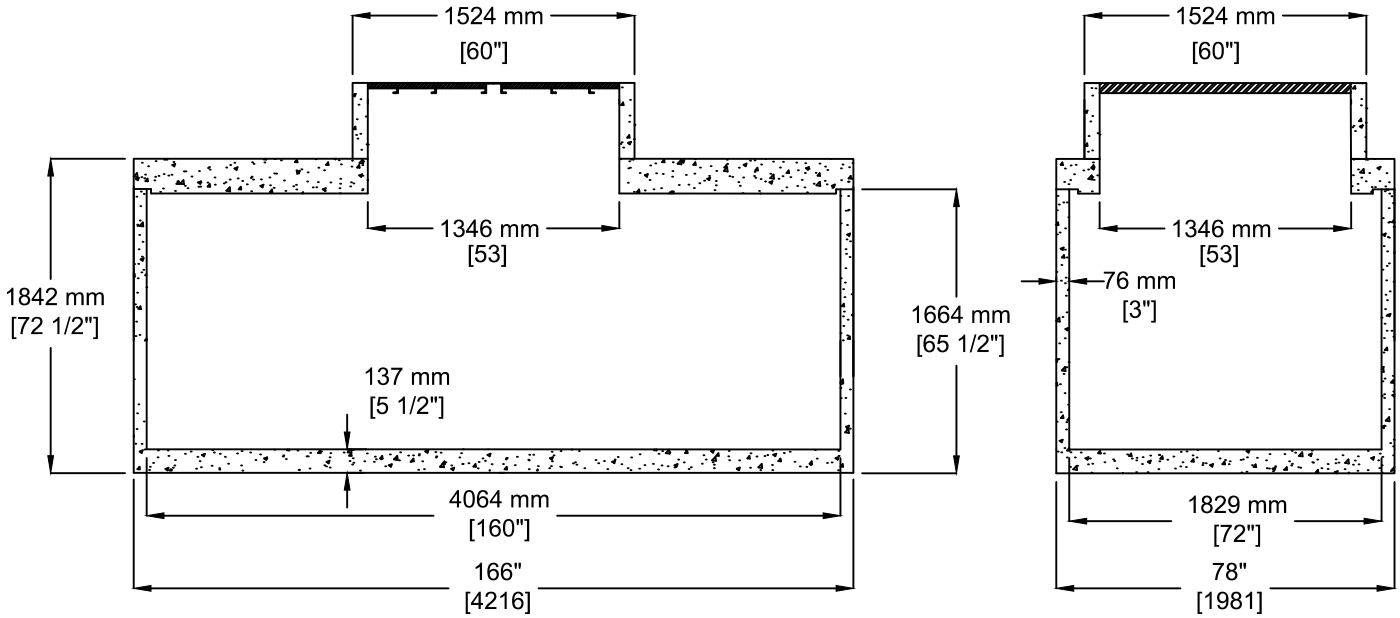

SOUTH OKANAGAN CONCRETE PRODUCTS LTD
Box 419, 11602 - 115 st Osoyoos, BC V0H 1V0
TEL: 250-495-7556
FAX: 250-495-3556
socp@socp.ca
www.socp.ca

(2000) TS-1Ch Water Meter Chamber c/w 1346 mm x 1346 mm (53" x 53") Opening

Product # 0508