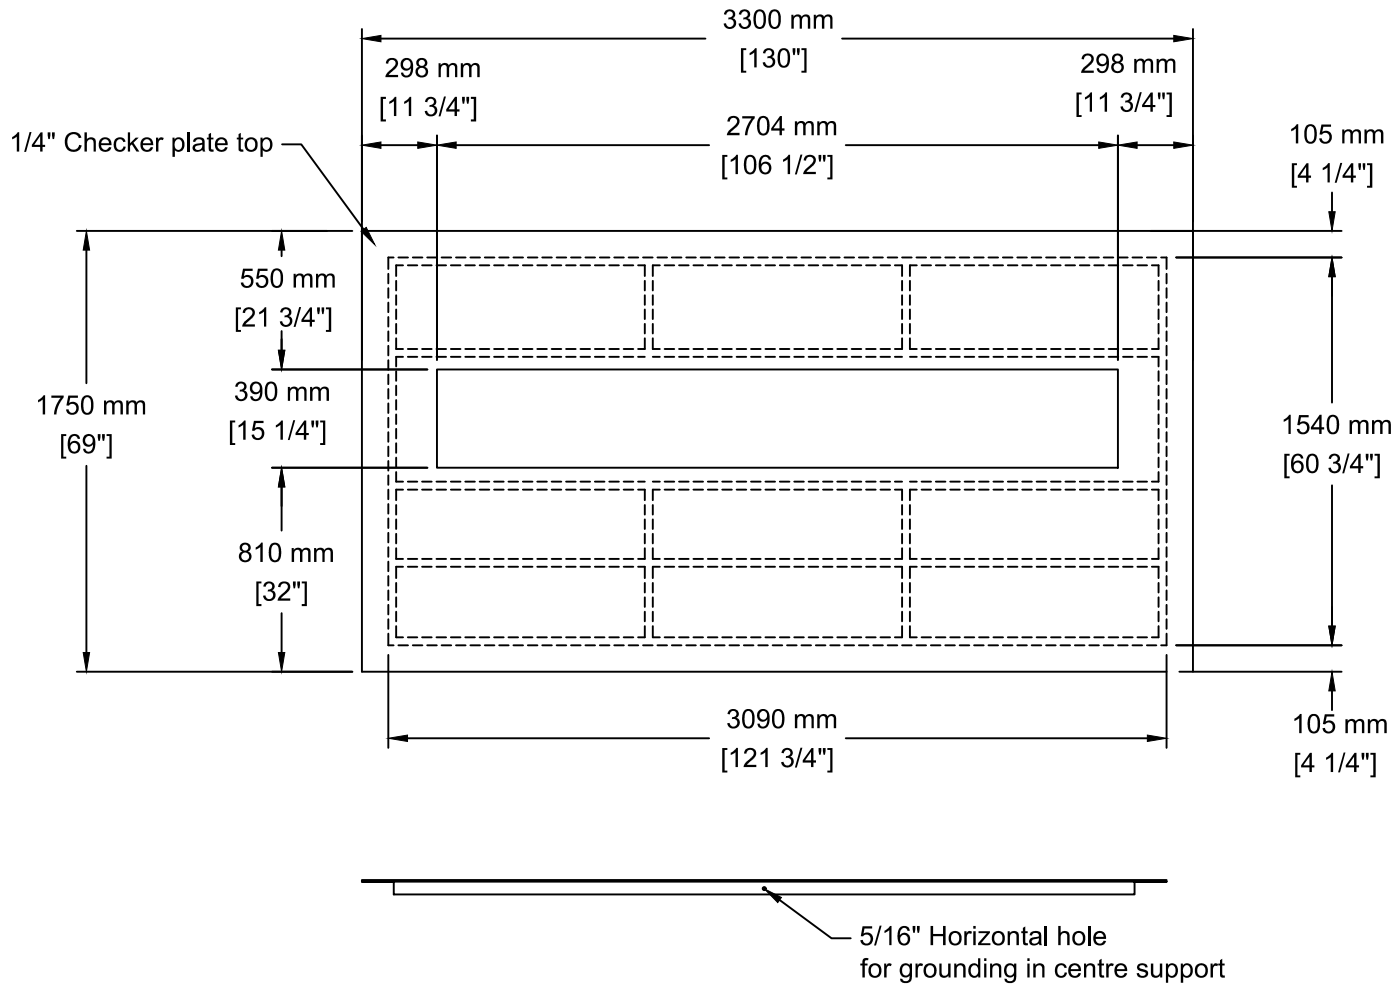

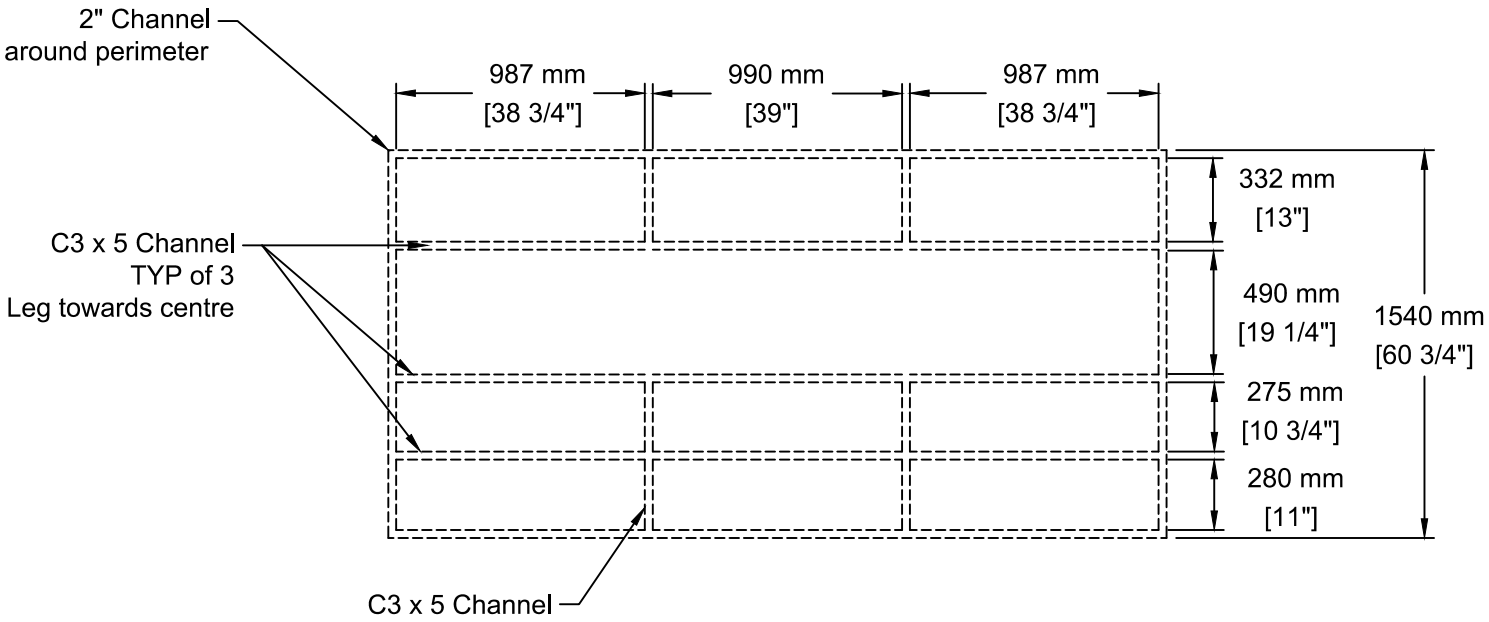

SOUTH OKANAGAN CONCRETE PRODUCTS LTD
Box 419, 11602 - 115 st Osoyoos, BC V0H 1V0
TEL: 250-495-7556
FAX: 250-495-3556
socp@socp.ca
www.socp.ca

1598-8 Fortis 25KV Eastimold One Sided Switchgear Adaptor Plate

Product #

1130-SC-8