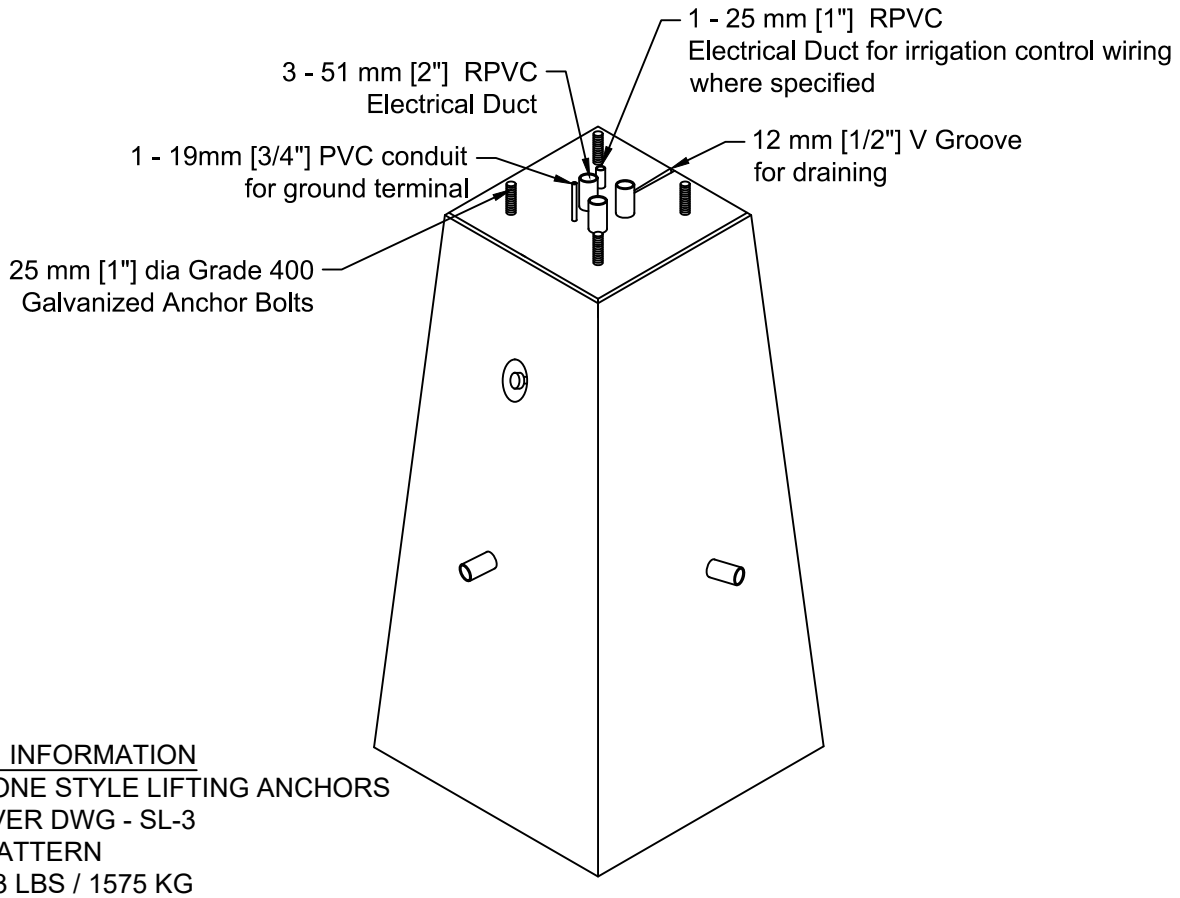

INSTALLATION INFORMATION
2 - 2.5T DOGBONE STYLE LIFTING ANCHORS
TOWN OF OLIVER DWG - SL-3
10 1/2" BOLT PATTERN
WEIGHT: 3473 LBS / 1575 KG

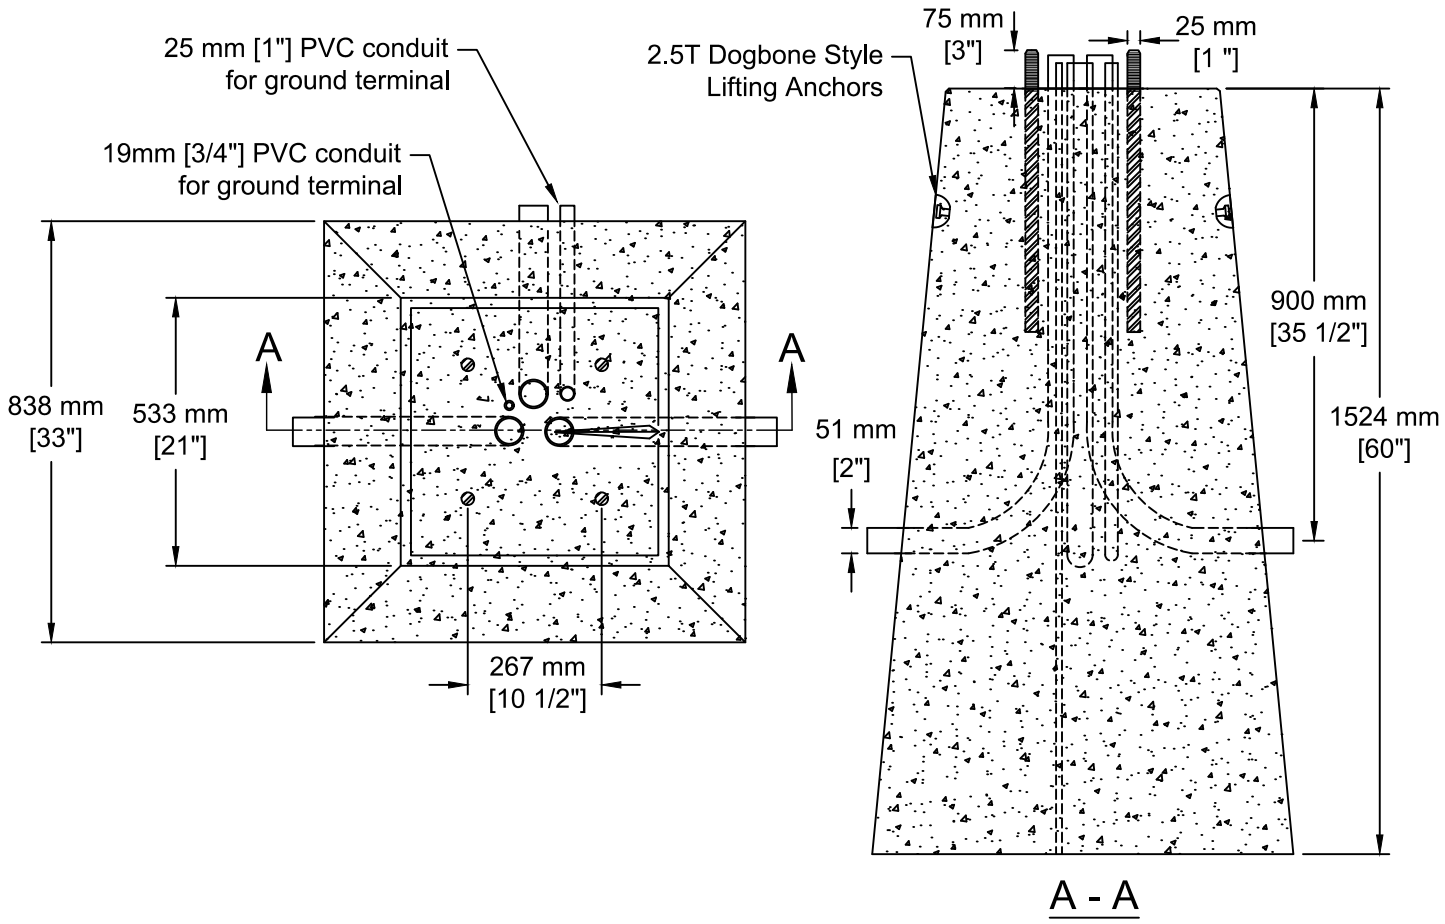

A - A

SOUTH OKANAGAN CONCRETE PRODUCTS LTD
Box 419, 11602 - 115 st Osoyoos, BC V0H 1V0
TEL: 250-495-7556
FAX: 250-495-3556
socp@socp.ca
www.socp.ca

SL-3 Oliver
Concrete Street Light Base

Product #
1253-SL3