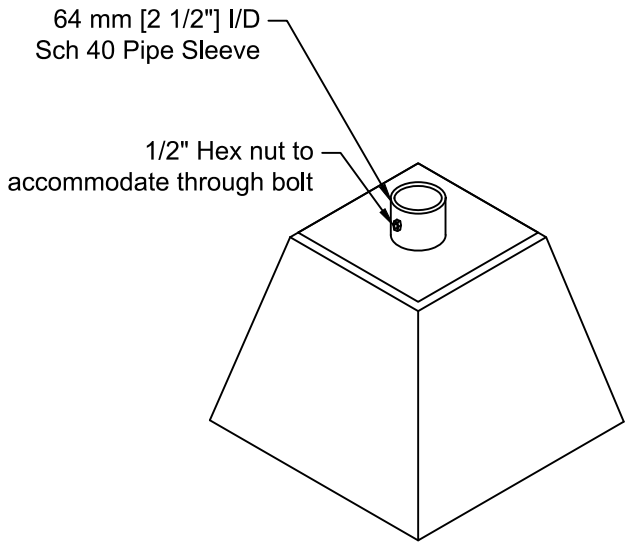

INSTALLATION INFORMATION
WEIGHT: LBS / KG

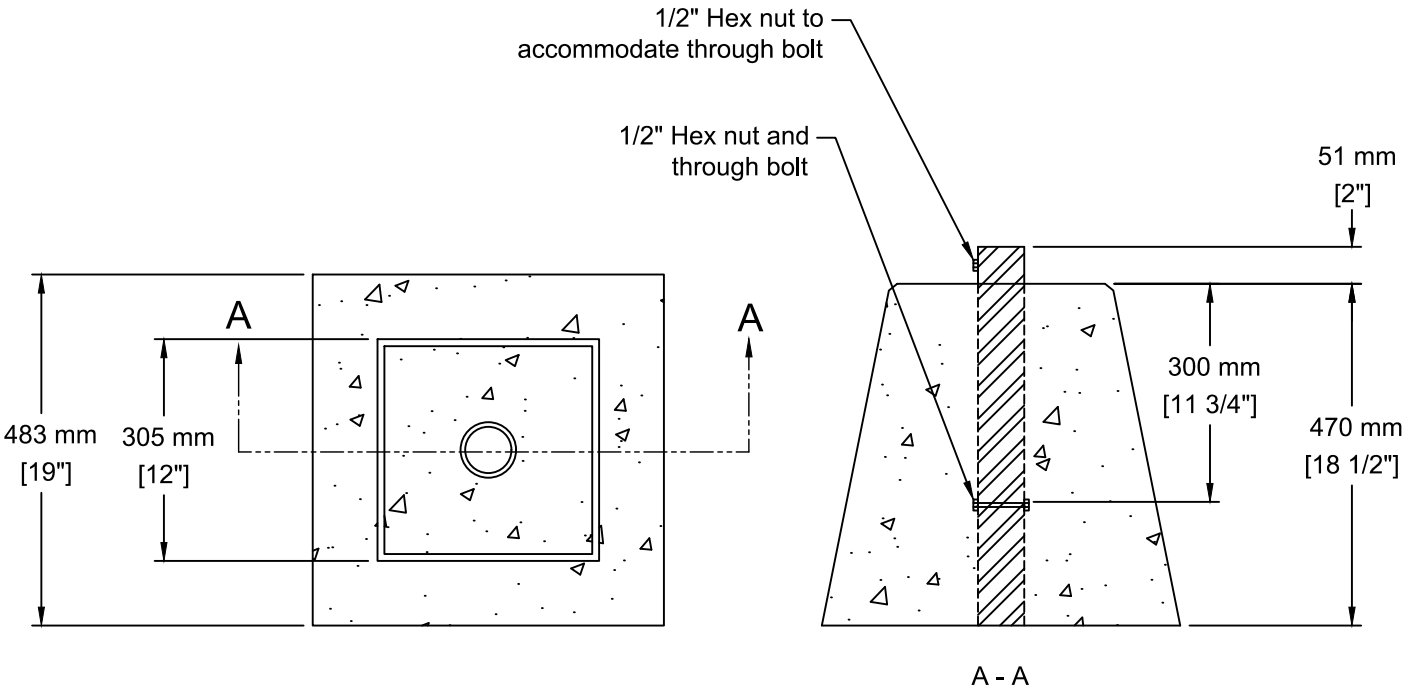

A - A

SOUTH OKANAGAN CONCRETE PRODUCTS LTD
Box 419, 11602 - 115 st Osoyoos, BC V0H 1V0
TEL: 250-495-7556
FAX: 250-495-3556
socp@socp.ca
www.socp.ca

Type B Osoyoos Concrete Sign Base R-18

Product #
1265